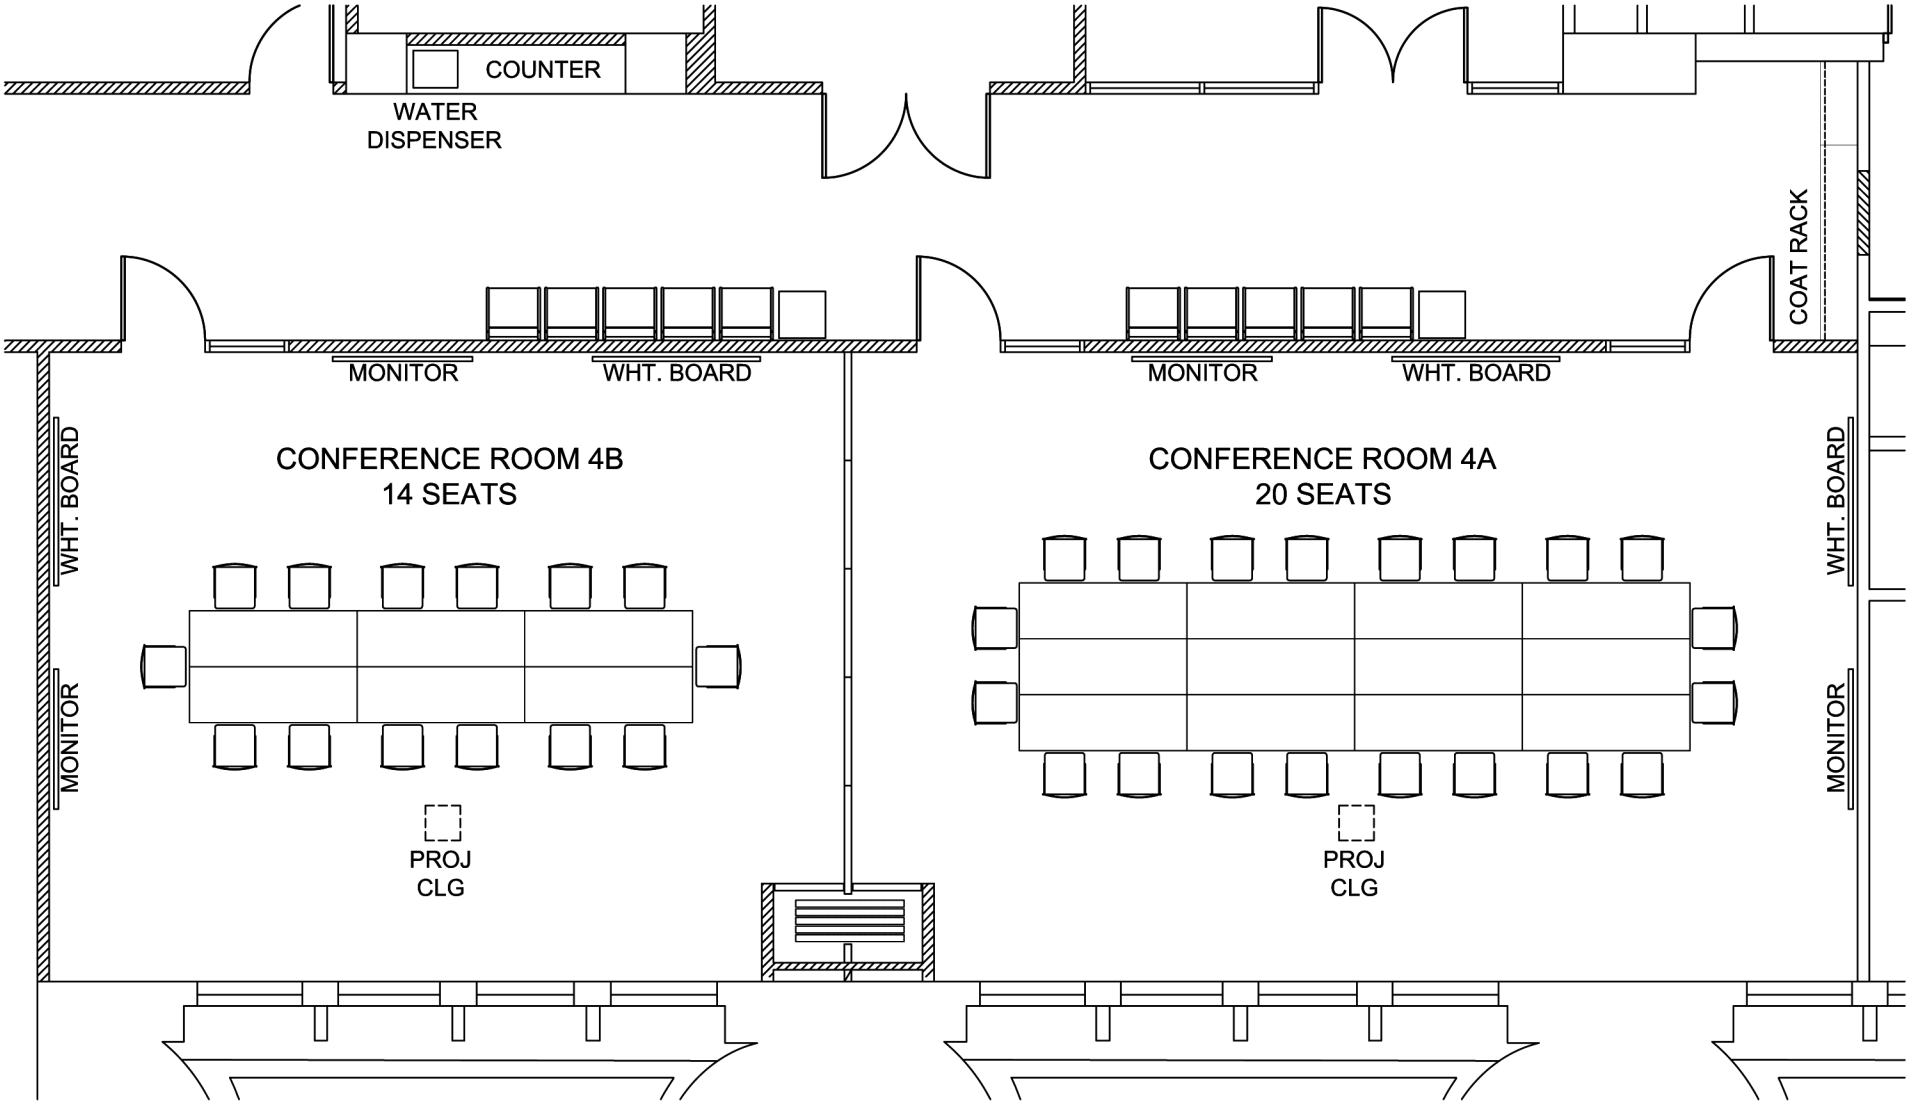

DATE: 02.10.14	COOK COUNTY BUILDING 118 N. CLARK STREET CHICAGO, ILLINOIS	FLOOR PLAN LAYOUT CONFERENCE - OPTION 3A	COOK COUNTY BUILDING CONFERENCE CENTER 4TH FLOOR - SE CORNER